N-RB11 11" RENOVATION STAIR TREAD

QTY	LENGTH	LOCATION	COLOR

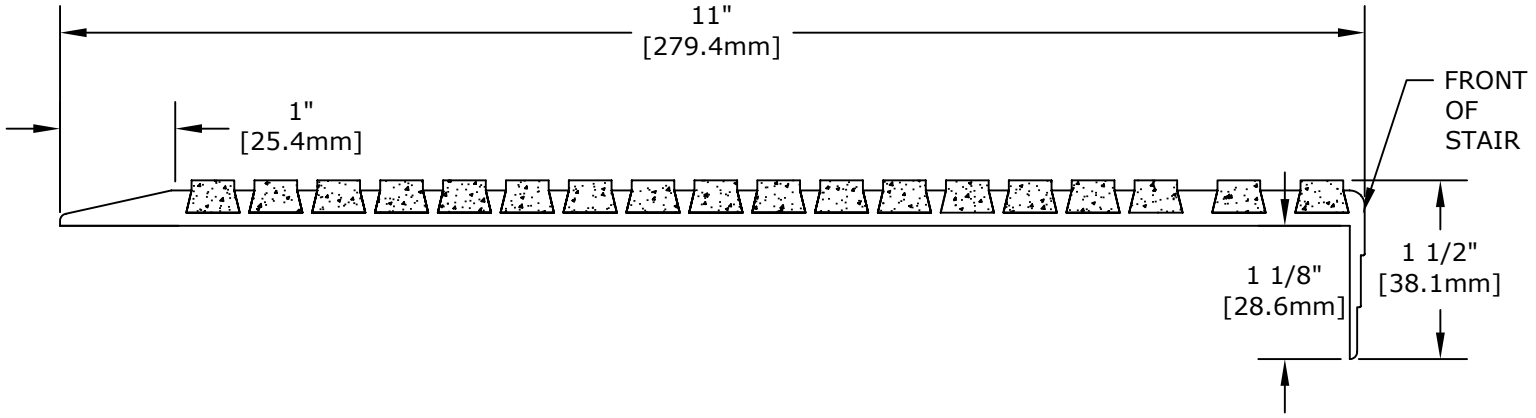

STAIR NOSING

GENERAL SPECIFICATION

NOSING BASE TO BE TYPE 6063-T5 EXTRUDED ALUMINUM.

ANTI-SLIP FILLER SHALL CONTAIN NOT LESS THAN 65 % VIRGIN GRAIN ALUMINUM OXIDE (AL_2O_3)/ SILICON CARBIDE (Sic) ABRASIVE.

NOSING SHALL BE NON-COMBUSTIBLE AS TESTED UNDER FEDERAL TEST METHOD STANDARD No. 501a, METHOD 6411.

COLOR SHALL EXTEND UNIFORMLY THROUGHOUT THE FILLER; BLACK COLOR WILL BE FURNISHED IF NO OTHER COLOR IS SPECIFIED.

CONTINUOUS LENGTH AVAILABLE: 8' FEET MAXIMUM

DATE:

DRAWN BY:

APPROVED BY:

SCALE: 5/8":1"

SHEET OF

PROJECT:

ARCHITECT:

CONTRACTOR:

AGENT:

Arden Architectural Specialties, Inc.™

151 FIFTH AVE. NW SUITE J ST. PAUL, MN 55112-3268
TOLL-FREE 800.521.1826 TEL 651.631.1607 FAX 651.631.0251

CUSTOMER:

CUST. NO:

JOB NO: